909

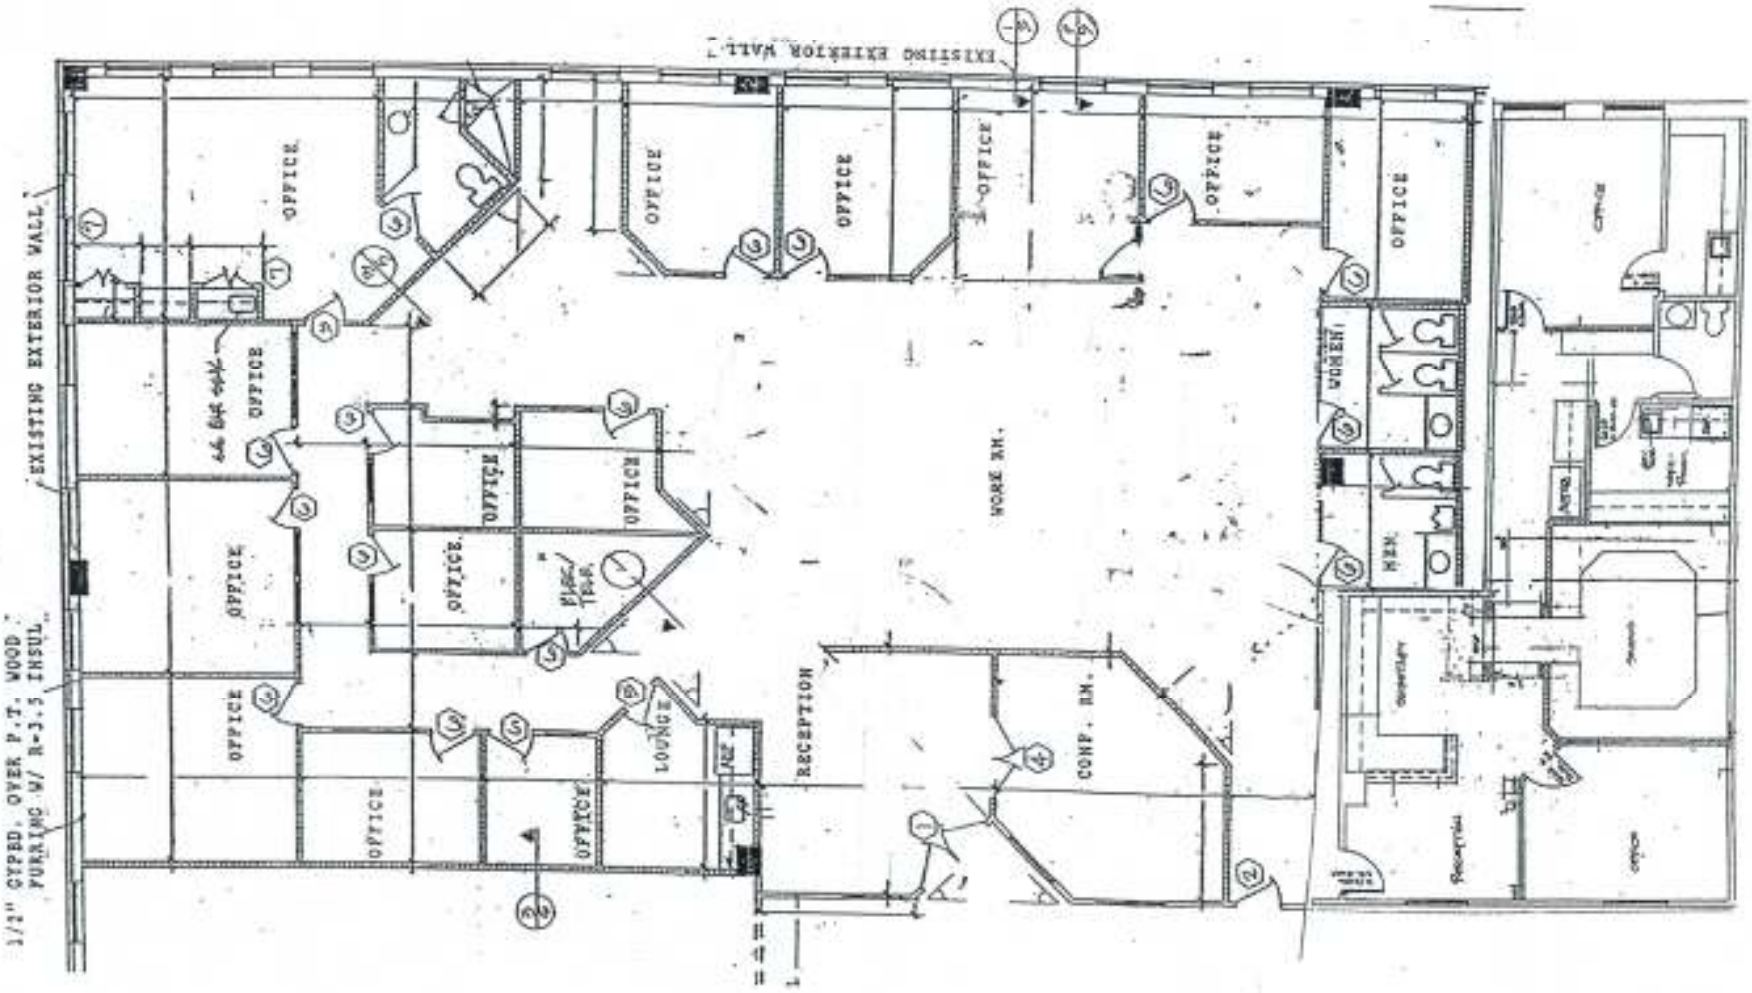
EXISTING EXTERIOR WALL
1/2" CYPRS. OVER P.T. WOOD FURRING W/ R-3.5 INSUL.
EXISTING EXTERIOR WALL
OFFICE
OFFICE
OFFICE